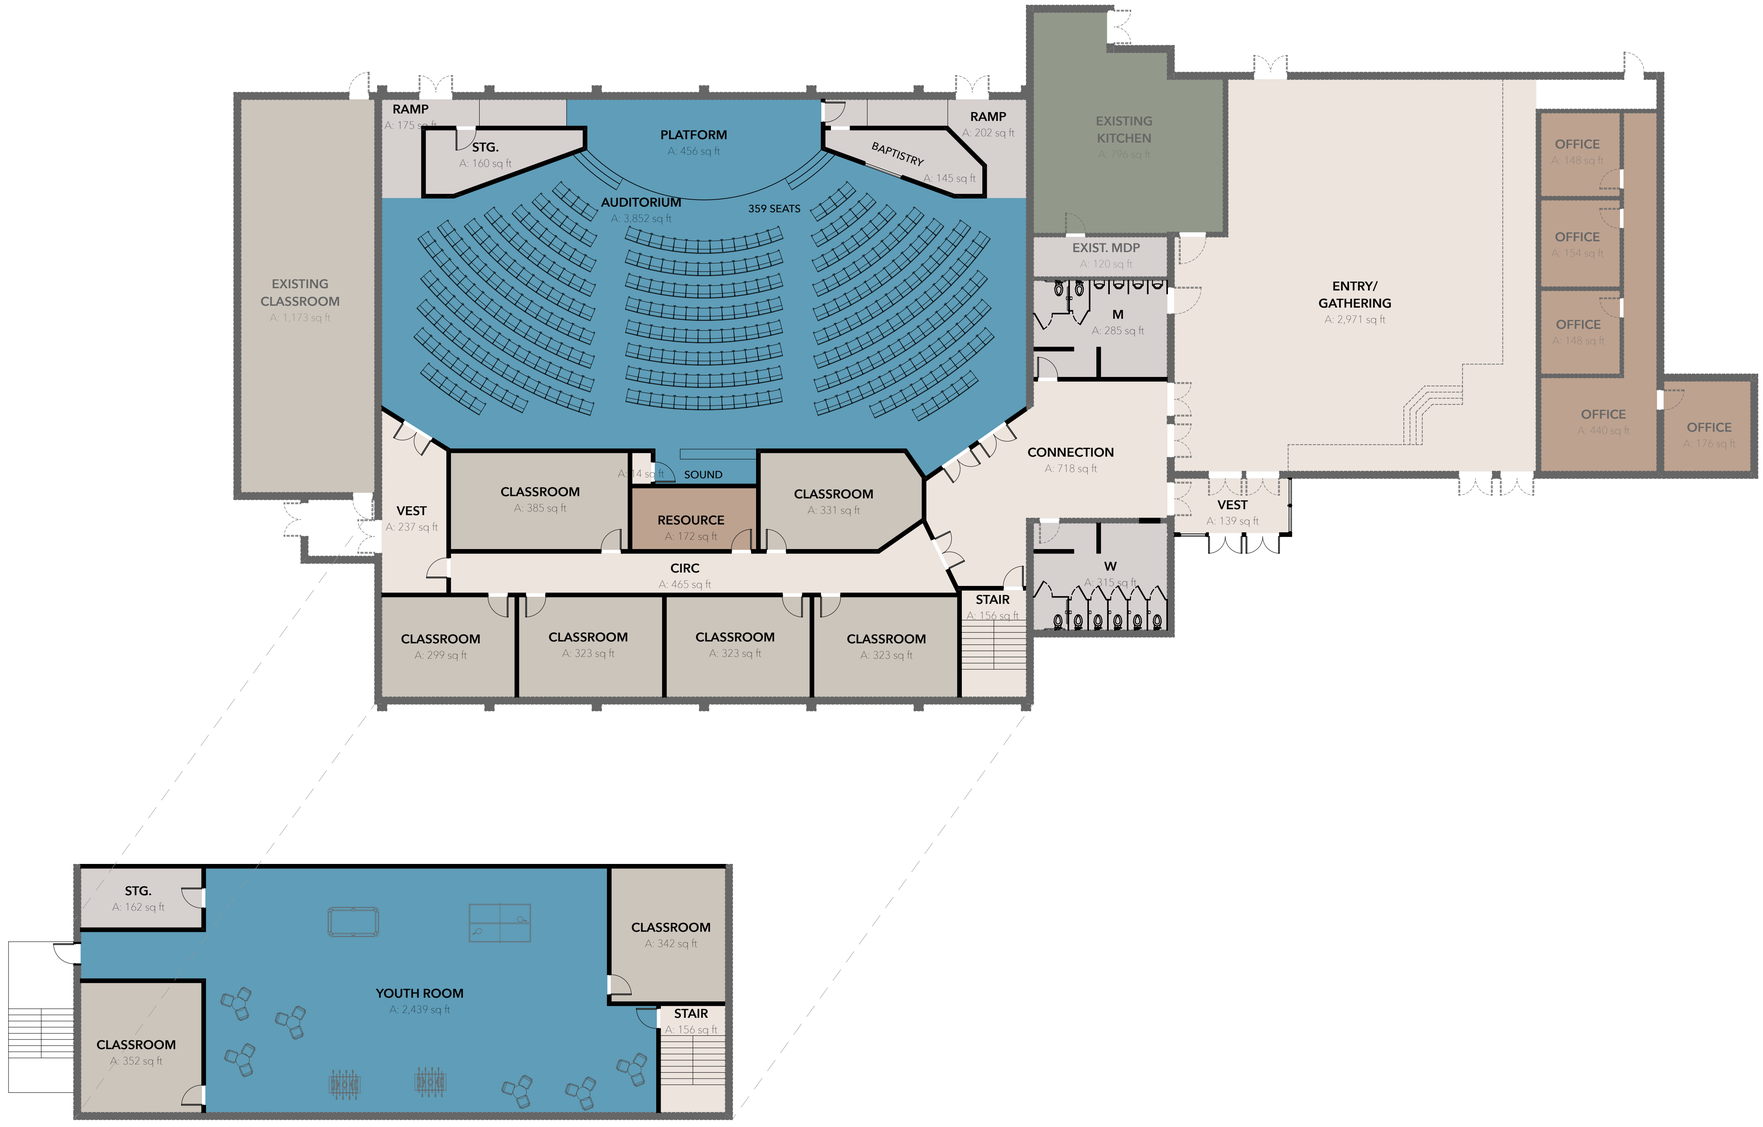

0' 20' 40' 60'

BGW BUILDING GOD'S WAY

S&B Construction

HARGETT REALTY & BUILDING SINCE 1937

First Baptist Church of Sonora
709 Main Street
Sonora, KY 42776

12/7/21

Floor Plan